THIS DRAWING IS UNPUBLISHED. RELEASED FOR PUBLICATION -, - .
© COPYRIGHT - By - ALL RIGHTS RESERVED.

REVISIONS

P	LTR	DESCRIPTION	DATE	DWN	APVD
	A	INITIAL DRAWING	03FEB2015	GSK	BvH
	A1	ECR-17-001194	31JAN2017	RK	PFR

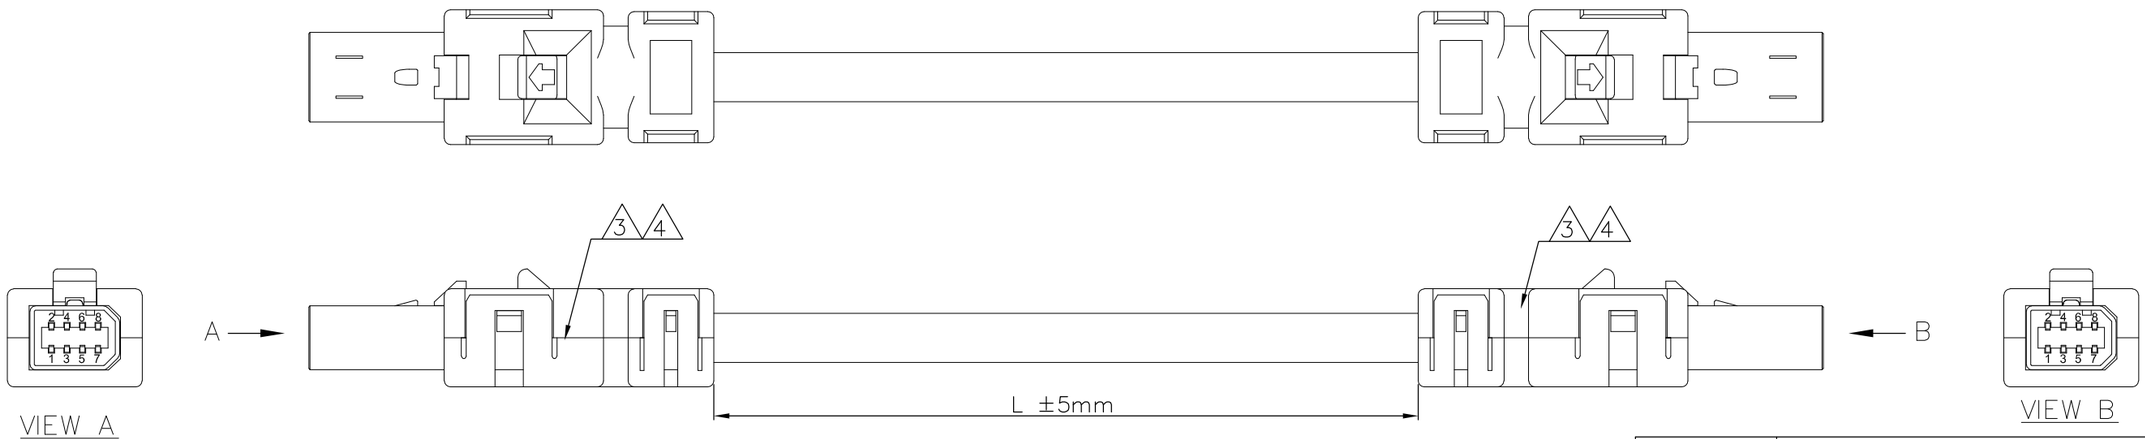

NOTES:

1 PACKAGING: ACC. TO TE SPEC. 107-18032

2 ELECTRICAL TEST ACCORDING TE SPECIFICATION 108-18857.
SHORT-CIRCUIT AND CONTINUITY TEST AT 500V DC, 0.1s

3 KEEP THE DIRECTION OF CONNECTOR TO THE CABLE ON BOTH SIDE THE SAME

4 WIRING SCHEMA ACC. TO TIA/EIA-568-B AS SHOWN IN WIRING SCHEDULE

WIRING SCHEDULE 4

CAVITY SIDE A	COLOR	CAVITY SIDE B
1	WH/OG	1
2	OG	2
3	WH/GN	3
4	BU	4
5	WH/BU	5
6	GN	6
7	WH/BN	7
8	BN	8

	Length/m	Cable version	TE PN
	10	HiFlex MultiPurpose 70°C PUR	2-2205131-6
	5	HiFlex MultiPurpose 70°C PUR	2-2205131-5
	3	HiFlex MultiPurpose 70°C PUR	2-2205131-4
	2	HiFlex MultiPurpose 70°C PUR	2-2205131-3
	1	HiFlex MultiPurpose 70°C PUR	2-2205131-2
	0.5	HiFlex MultiPurpose 70°C PUR	2-2205131-1
OBSOLETE	10	HI 125°C TPE	~~1-2205131-6~~
	5	HI 125°C TPE	~~1-2205131-5~~
	3	HI 125°C TPE	~~1-2205131-4~~
	2	HI 125°C TPE	~~1-2205131-3~~
	1	HI 125°C TPE	~~1-2205131-2~~
	0.5	HI 125°C TPE	~~1-2205131-1~~
	10	STD 110°C PVC	~~2205131-6~~
	5	STD 110°C PVC	~~2205131-5~~
	3	STD 110°C PVC	~~2205131-4~~
	2	STD 110°C PVC	~~2205131-3~~
	1	STD 110°C PVC	~~2205131-2~~
	0.5	STD 110°C PVC	~~2205131-1~~

THIS DRAWING IS A CONTROLLED DOCUMENT.

DIMENSIONS: mm

TOLERANCES UNLESS OTHERWISE SPECIFIED:
0 PLC ± -
1 PLC ± -
2 PLC ± -
3 PLC ± -
4 PLC ± -
ANGLES ± 1°

MATERIAL -

FINISH -

DWN SATHISH KUMAR .G 03FEB2015
CHK B.VELDHOVEN 03FEB2015
APVD A.VAN ZANDVOORT 03FEB2015
PRODUCT SPEC 108-78955
APPLICATION SPEC 114-5506
WEIGHT

TE Connectivity

NAME CA MINI IO MINI IO TYPE I

SIZE	CAGE CODE	DRAWING NO	RESTRICTED TO
A3	00779	C-2205131	—

CUSTOMER DRAWING

SCALE NTS SHEET 1 OF 1 REV A1