THIS DRAWING IS UNPUBLISHED. RELEASED FOR PUBLICATION -.-.-
© COPYRIGHT - - BY TYCO ELECTRONICS CORPORATION. ALL RIGHTS RESERVED.

LOC	DIST
AD	00

REVISIONS

P	LTR	DESCRIPTION	DATE	DWN	APVD
-	F1	REVISED BY ECO-10-000443	24NOV09	KK	AEG

1. THE NOTED DIMENSIONS APPLY AT THE INTERSECTION OF THE POST AND HOUSING
2. POINT OF MEASUREMENT FOR PLATING THICKNESS.
3. ASSEMBLY MAY BE BROKEN TO THE DESIRED NUMBER OF POSITIONS
4. BREAKAWAY NOTCH ANGLE CAN BE ORIENTED TO THE RIGHT (AS SHOWN) OR TO THE LEFT
5. OBSOLETE PARTS: OBSOLETE CIS STREAMLINING PER D.RENAUD/D.SINISI

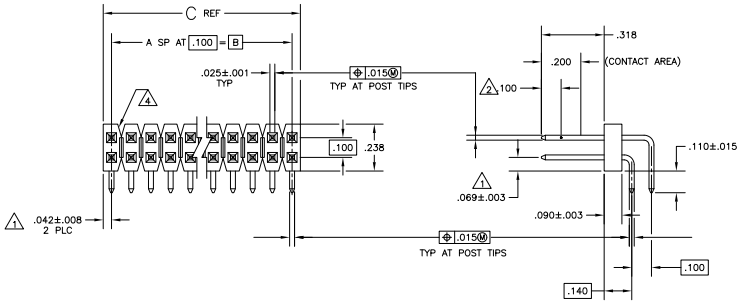

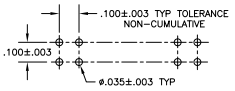

RECOMMENDED HOLE LAYOUT

	C	B	A	NO OF POSN	ASSEMBLY PART NUMBER
	3.984	3.900	39	80	4-102979-0
	3.884	3.800	38	78	~~3-102979-9~~
	3.784	3.700	37	76	~~3-102979-8~~
	3.684	3.600	36	74	~~3-102979-7~~
	3.584	3.500	35	72	~~3-102979-6~~
	3.484	3.400	34	70	~~3-102979-5~~
	3.384	3.300	33	68	~~3-102979-4~~
5 OBSOLETE	3.284	3.200	32	66	~~3-102979-3~~
	3.184	3.100	31	64	~~3-102979-2~~
	3.084	3.000	30	62	~~3-102979-1~~
	2.984	2.900	29	60	~~3-102979-0~~
	2.884	2.800	28	58	~~2-102979-9~~
	2.784	2.700	27	56	~~2-102979-8~~
	2.684	2.600	26	54	~~2-102979-7~~
5 SUPERSEDED BY 7-146309-6	2.584	2.500	25	52	~~2-102979-6~~
	2.484	2.400	24	50	~~2-102979-5~~
	2.384	2.300	23	48	~~2-102979-4~~
	2.284	2.200	22	46	~~2-102979-3~~
	2.184	2.100	21	44	~~2-102979-2~~
	2.084	2.000	20	42	~~2-102979-1~~
5 OBSOLETE	1.984	1.900	19	40	~~2-102979-0~~
	1.884	1.800	18	38	~~1-102979-9~~
	1.784	1.700	17	36	~~1-102979-8~~
	1.684	1.600	16	34	~~1-102979-7~~
	1.584	1.500	15	32	~~1-102979-6~~
	1.484	1.400	14	30	~~1-102979-5~~
	1.384	1.300	13	28	~~1-102979-4~~
	1.284	1.200	12	26	1-102979-3
5 OBSOLETE	1.184	1.100	11	24	~~1-102979-2~~
	1.084	1.000	10	22	1-102979-1
5 SUPERSEDED BY 6-146309-0	.984	.900	9	20	~~1-102979-0~~
5 OBSOLETE	.884	.800	8	18	~~102979-9~~
	.784	.700	7	16	102979-8
5 OBSOLETE	.684	.600	6	14	~~102979-7~~
5 SUPERSEDED BY 5-146309-6	.584	.500	5	12	~~102979-6~~
	.484	.400	4	10	102979-5
5 SUPERSEDED BY 5-146309-4	.384	.300	3	8	~~102979-4~~
5 OBSOLETE	.284	.200	2	6	~~102979-3~~
5 SUPERSEDED BY 5-146309-2	.184	.100	1	4	~~102979-2~~
5 OBSOLETE	.084	—	—	2	~~102979-1~~

THIS DRAWING IS A CONTROLLED DOCUMENT.

DIMENSIONS: INCHES

TOLERANCE UNLESS OTHERWISE SPECIFIED:
0 PLC ± –
1 PLC ± –
2 PLC ± –
3 PLC ± .005
4 PLC ± .0 –
ANGLES ± –

MATERIAL: SEE PRODUCT SPECIFICATION SHEET 114-2000 NOW-2000

FINISH: PER PRODUCT SPECIFICATION SHEET 114-2000 NOW-2000. CONTACT AREA: 30 MICRO INCHES MIN GOLD OVER 50 MICRO INCHES MIN NICKEL.

POLYL PVC BRONZE

DWN	H. MOLL	20SEP87
CHK	T. CLARK	20OCT87
APVD	T. CLARK	20OCT87
PRODUCT SPEC	—	
APPLICATION SPEC	—	
WEIGHT	—	

Tyco Electronics Corporation
Harrisburg, PA 17105-3608

NAME: HEADER ASSY, MOD II, BREAKAWAY, DOUBLE ROW, .100X.100 CL, RIGHT ANGLE WITH .025 SQ POSTS

SIZE	CAGE CODE	DRAWING NO	RESTRICTED TO
A1	00779	C-102979	—

CUSTOMER DRAWING | SCALE 4:1 | SHEET 1 OF 1 | REV F1

AMP 4805 REV 31MAR2000

Downloaded from Elcodis.com electronic components distributor