DO NOT SCALE
DIMENSIONS IN mm

METRIC

THIRD ANGLE PROJECTION

NOTES

1. NO BEAT IN LOCKING LANCE RQUIRED.
2. FOR HIGHER EXTRACTION FORCE APPLICATION.
3. OBSOLETE PARTS: OBSOLETE CIS STREAMLINING PER D.RENAUD/D.SINISI

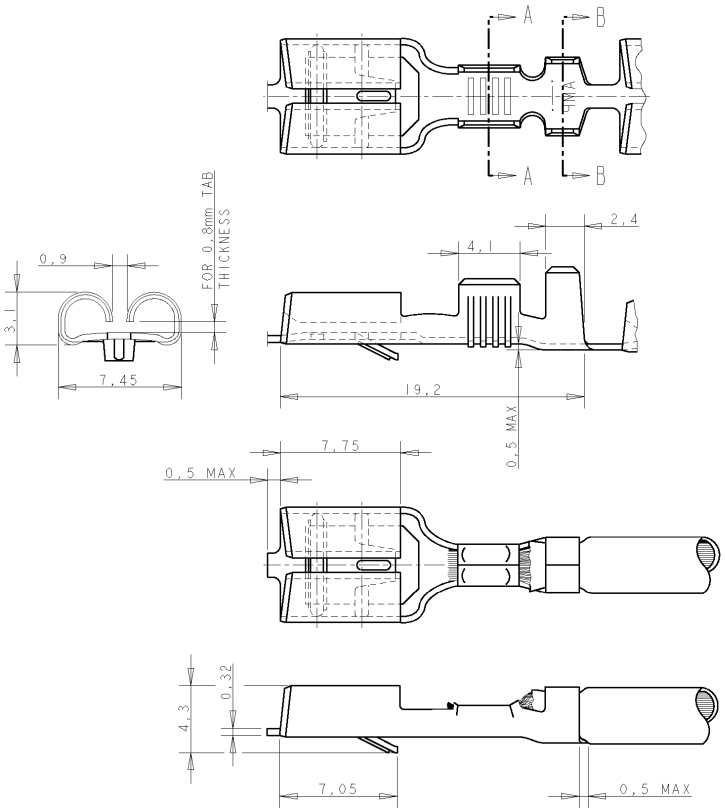

GENERAL TOLERANCES ±0.3

OBSOLETE 3		PRE-TINPLATED	PH. BRONZE	~~6-160526-8~~	
		PRE-TINPLATED	BRASS	~~6-160526-7~~	
	2 1	UNPLATED	BRASS	9-160526-4	
		TINPLATED	PH.BRONZE	6-160526-2	
		SILVERPLATED	BRASS	6-160526-1	
		SILVERPLATED	PH.BRONZE	6-160526-0	
		TINPLATED	PH.BRONZE	5-160526-9	
		UNPLATED	PH.BRONZE	5-160526-8	
		TINPLATED	BRASS	5-160526-7	
		UNPLATED	BRASS	5-160526-6	
		TINPLATED	PH.BRONZE	160526-4	
	NOTES	FINISH	MATERIAL	PART NUMBER	REV

CUSTOMER DRAWING — FOR REFERENCE ONLY WILL NOT BE UPDATED

THIS DRAWING IS UNPUBLISHED
~~RELEASED FOR PUBLICATION ,19~~

TE Connectivity

NAME
FASTIN-FASTON® Connector, .250" sr. REC. CONTACT.

DWG. No.		REV. LTR.	SHEET	
C-160526		AL3	1 OF 1	A3

WIRE RANGE : 0,5-1,5 mm2
INSULATION RANGE : 2,3-3,3mm DIA.

DIRECTION OFF TOP OF REEL

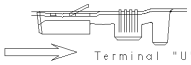

LTR.	REVISION RECORD	DR.	CHK.	DATE
AL3	REVISED PER ECO-11-005140	RK	HMR	01APR11

DR.: J.v.LIEMPT. DATE: 23 MAR 1992 | CHK.: A.BIJNEN. DATE: - | APP.: L.v.SOEST. DATE: -

R6-128 (REV.04-91)

8 7 6 5 4 3 2 1

Downloaded from Elcodis.com electronic components distributor