THIS DRAWING IS UNPUBLISHED. RELEASED FOR PUBLICATION -,- .
© COPYRIGHT - BY TYCO ELECTRONICS CORPORATION. ALL RIGHTS RESERVED.

LOC	DIST
J	—

REVISIONS 変更

P	LTR	DESCRIPTION	DATE	DWN	APVD
	C	REVISED FJ00-1823-02	30SEP02	T.K	K.K

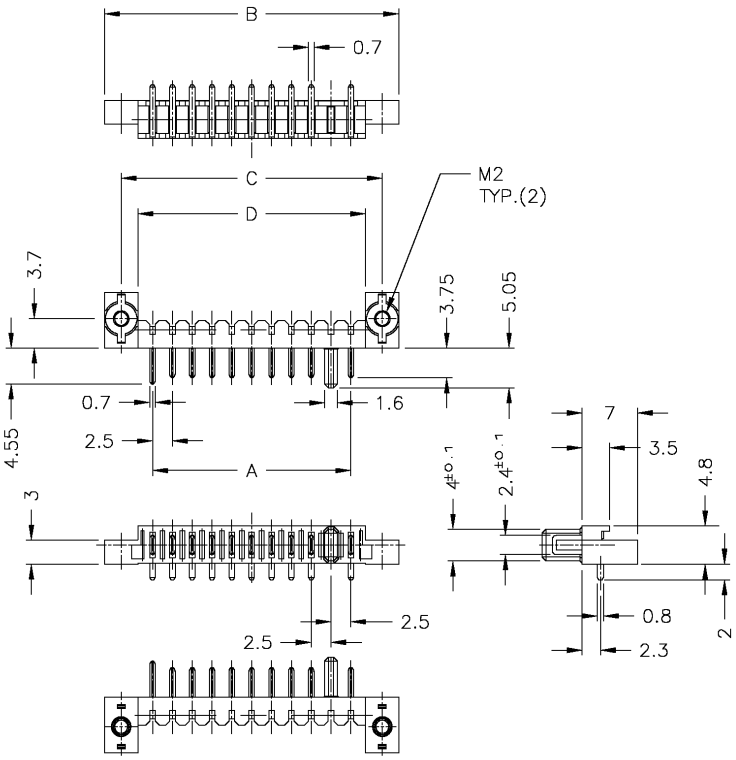

-7 : AS SHOWN
本図

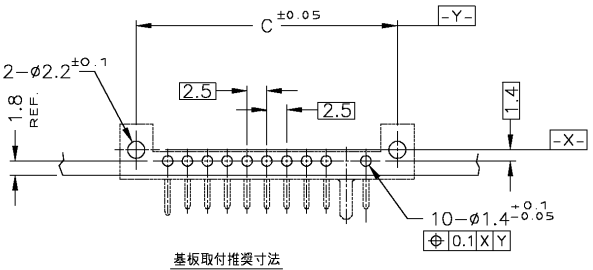

基板取付推奨寸法
RECOMMENDED P.C.BOARD LAYOUT
P.C.BOARD THK 0.8～1.2
(VIEW FROM CONNECTOR MOUNTING SIDE)

注記

1 材料 ハウジング：熱可塑性樹脂 UL94V-0
色：黒
コンタクト：銅合金
ナットプレート：ステンレススチール

2 仕上げ コンタクト：Ni 下地メッキ
接触部 金メッキ
半田付け部 金フラッシュメッキ

1 MATERIAL HOUSING : THERMOPLASTIC RESIN, UL94V-0
COLOR ; BLACK
CONTACT : COPPER ALLOY
NUT-PLATE : STAINLESS STEEL

2 FINISH CONTACT : Ni ALL OVER UNDER PL
GOLD PL. AT CONTACT AREA
GOLD FLUSH PL. AT LEAD AREA

D	C	B	A	N (POS)	P/N
28.7	32.9	37.1	25	10	1123684-7
~~26.2~~	~~30.4~~	~~34.6~~	~~22.5~~	~~9~~	~~1123684-6~~
~~23.7~~	~~27.9~~	~~32.1~~	~~20~~	~~8~~	~~1123684-5~~
~~21.2~~	~~25.4~~	~~29.6~~	~~17.5~~	~~7~~	~~1123684-4~~
~~18.7~~	~~22.9~~	~~27.1~~	~~15~~	~~6~~	~~1123684-3~~
~~16.2~~	~~20.4~~	~~24.6~~	~~12.5~~	~~5~~	~~1123684-2~~
~~13.7~~	~~17.9~~	~~22.1~~	~~10~~	~~4~~	~~1123684-1~~

THIS DRAWING IS A CONTROLLED DOCUMENT.

DIMENSIONS: 基位：ミリ MM

TOLERANCES UNLESS OTHERWISE SPECIFIED: 一般公差
~~0 PLC~~ ± 0.15
~~1 PLC~~ ±
~~2 PLC~~ ±
~~3 PLC~~ ±
~~4 PLC~~ ±
ANGLES ± 3°

MATERIAL 材料 1
FINISH 仕上 2

DWN	T.KUSUHARA	12FEB98
CHK	I.ENOMOTO	12FEB98
APVD	I.ENOMOTO	12FEB98
PRODUCT SPEC 製品規格	108-5775	
APPLICATION SPEC 取付適用規格		
WEIGHT		

WIRE RANGE 適合電線線径範囲
INSULATION DIA 絶縁外径

tyco Electronics
Tyco Electronics AMP K.K.
Kawasaki, Japan

NAME 名称
PLUG ASSY
2.5mm PITCH BATTERY CONNECTOR (10POS.)

SIZE	CAGE CODE	DRAWING NO 図番号	RESTRICTED TO
A3	00779	C-1123684	—

CUSTOMER DRAWING

SCALE 尺度	SHEET	OF	REV
2:1	1	1	C

AMP 1470-19 REV 31MAR2000

03JUN2002 7:13pm FJ033501 H:\DM_TEC\Check_out\1123684-c.dwg

Downloaded from Elcodis.com electronic components distributor